east elevation
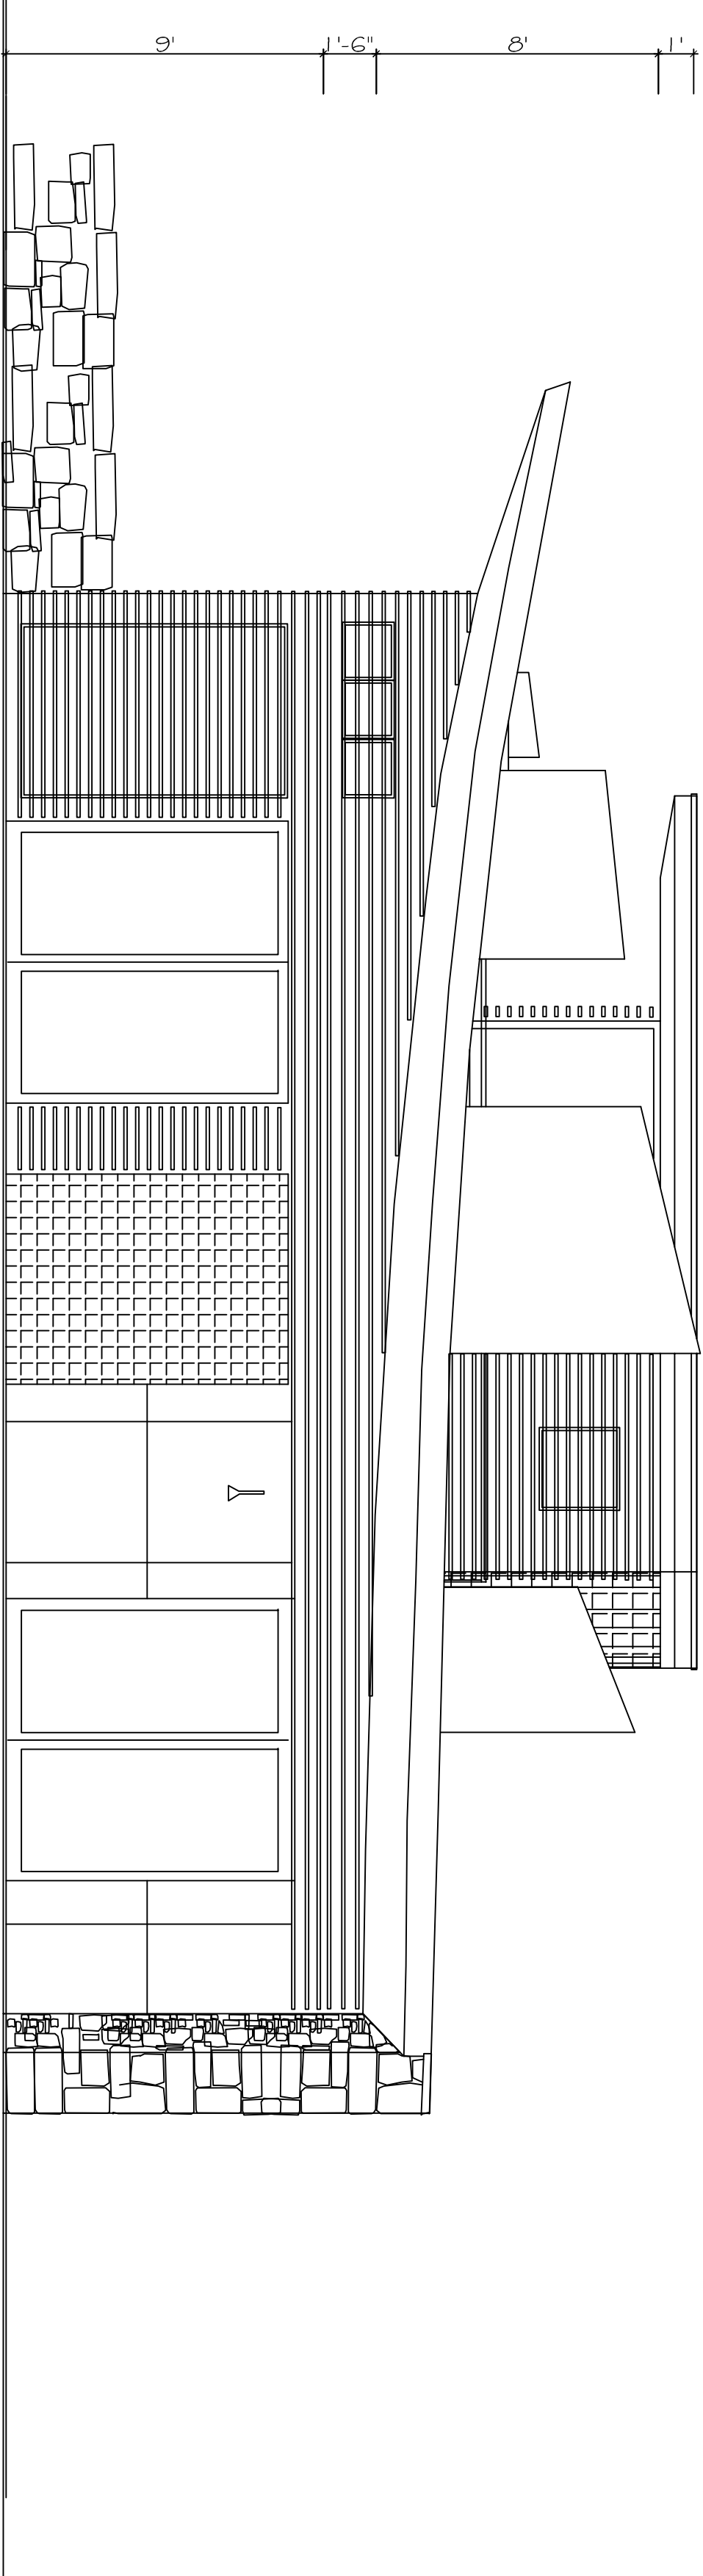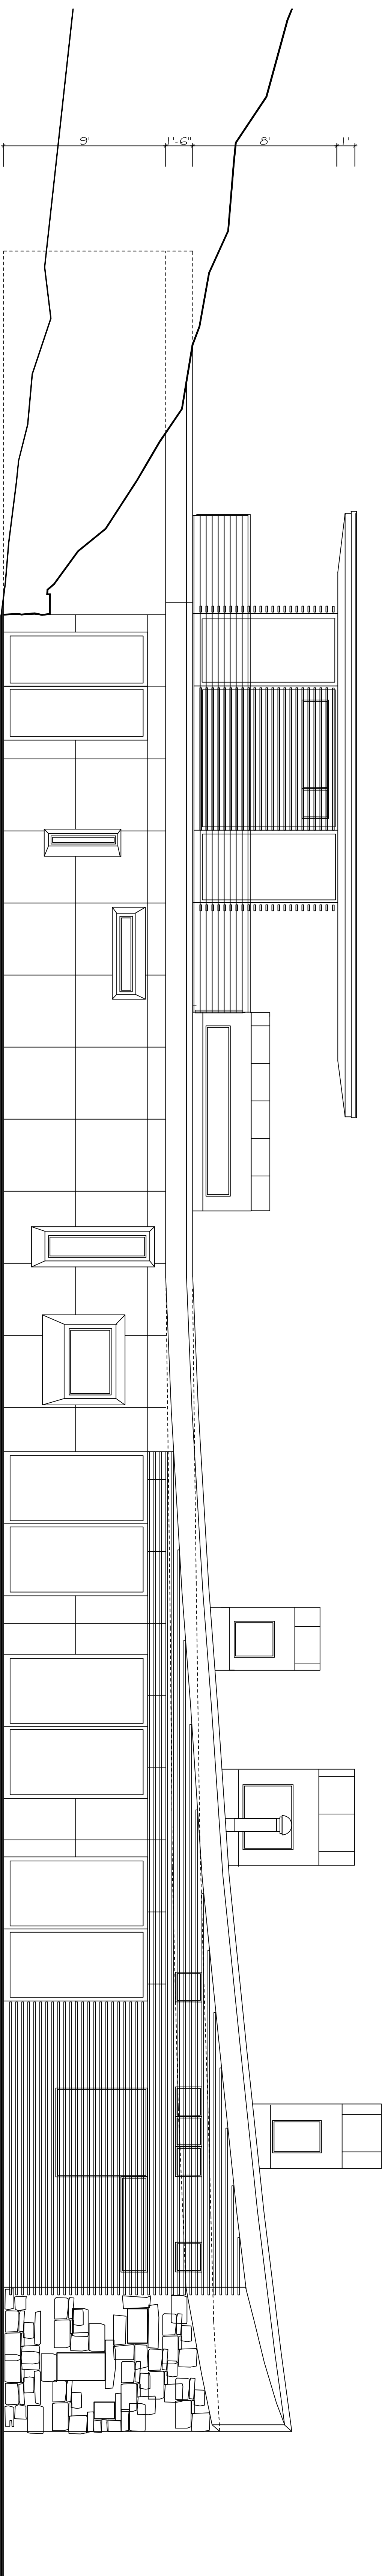
north elevation

south elevation

0 1   5   10   20